




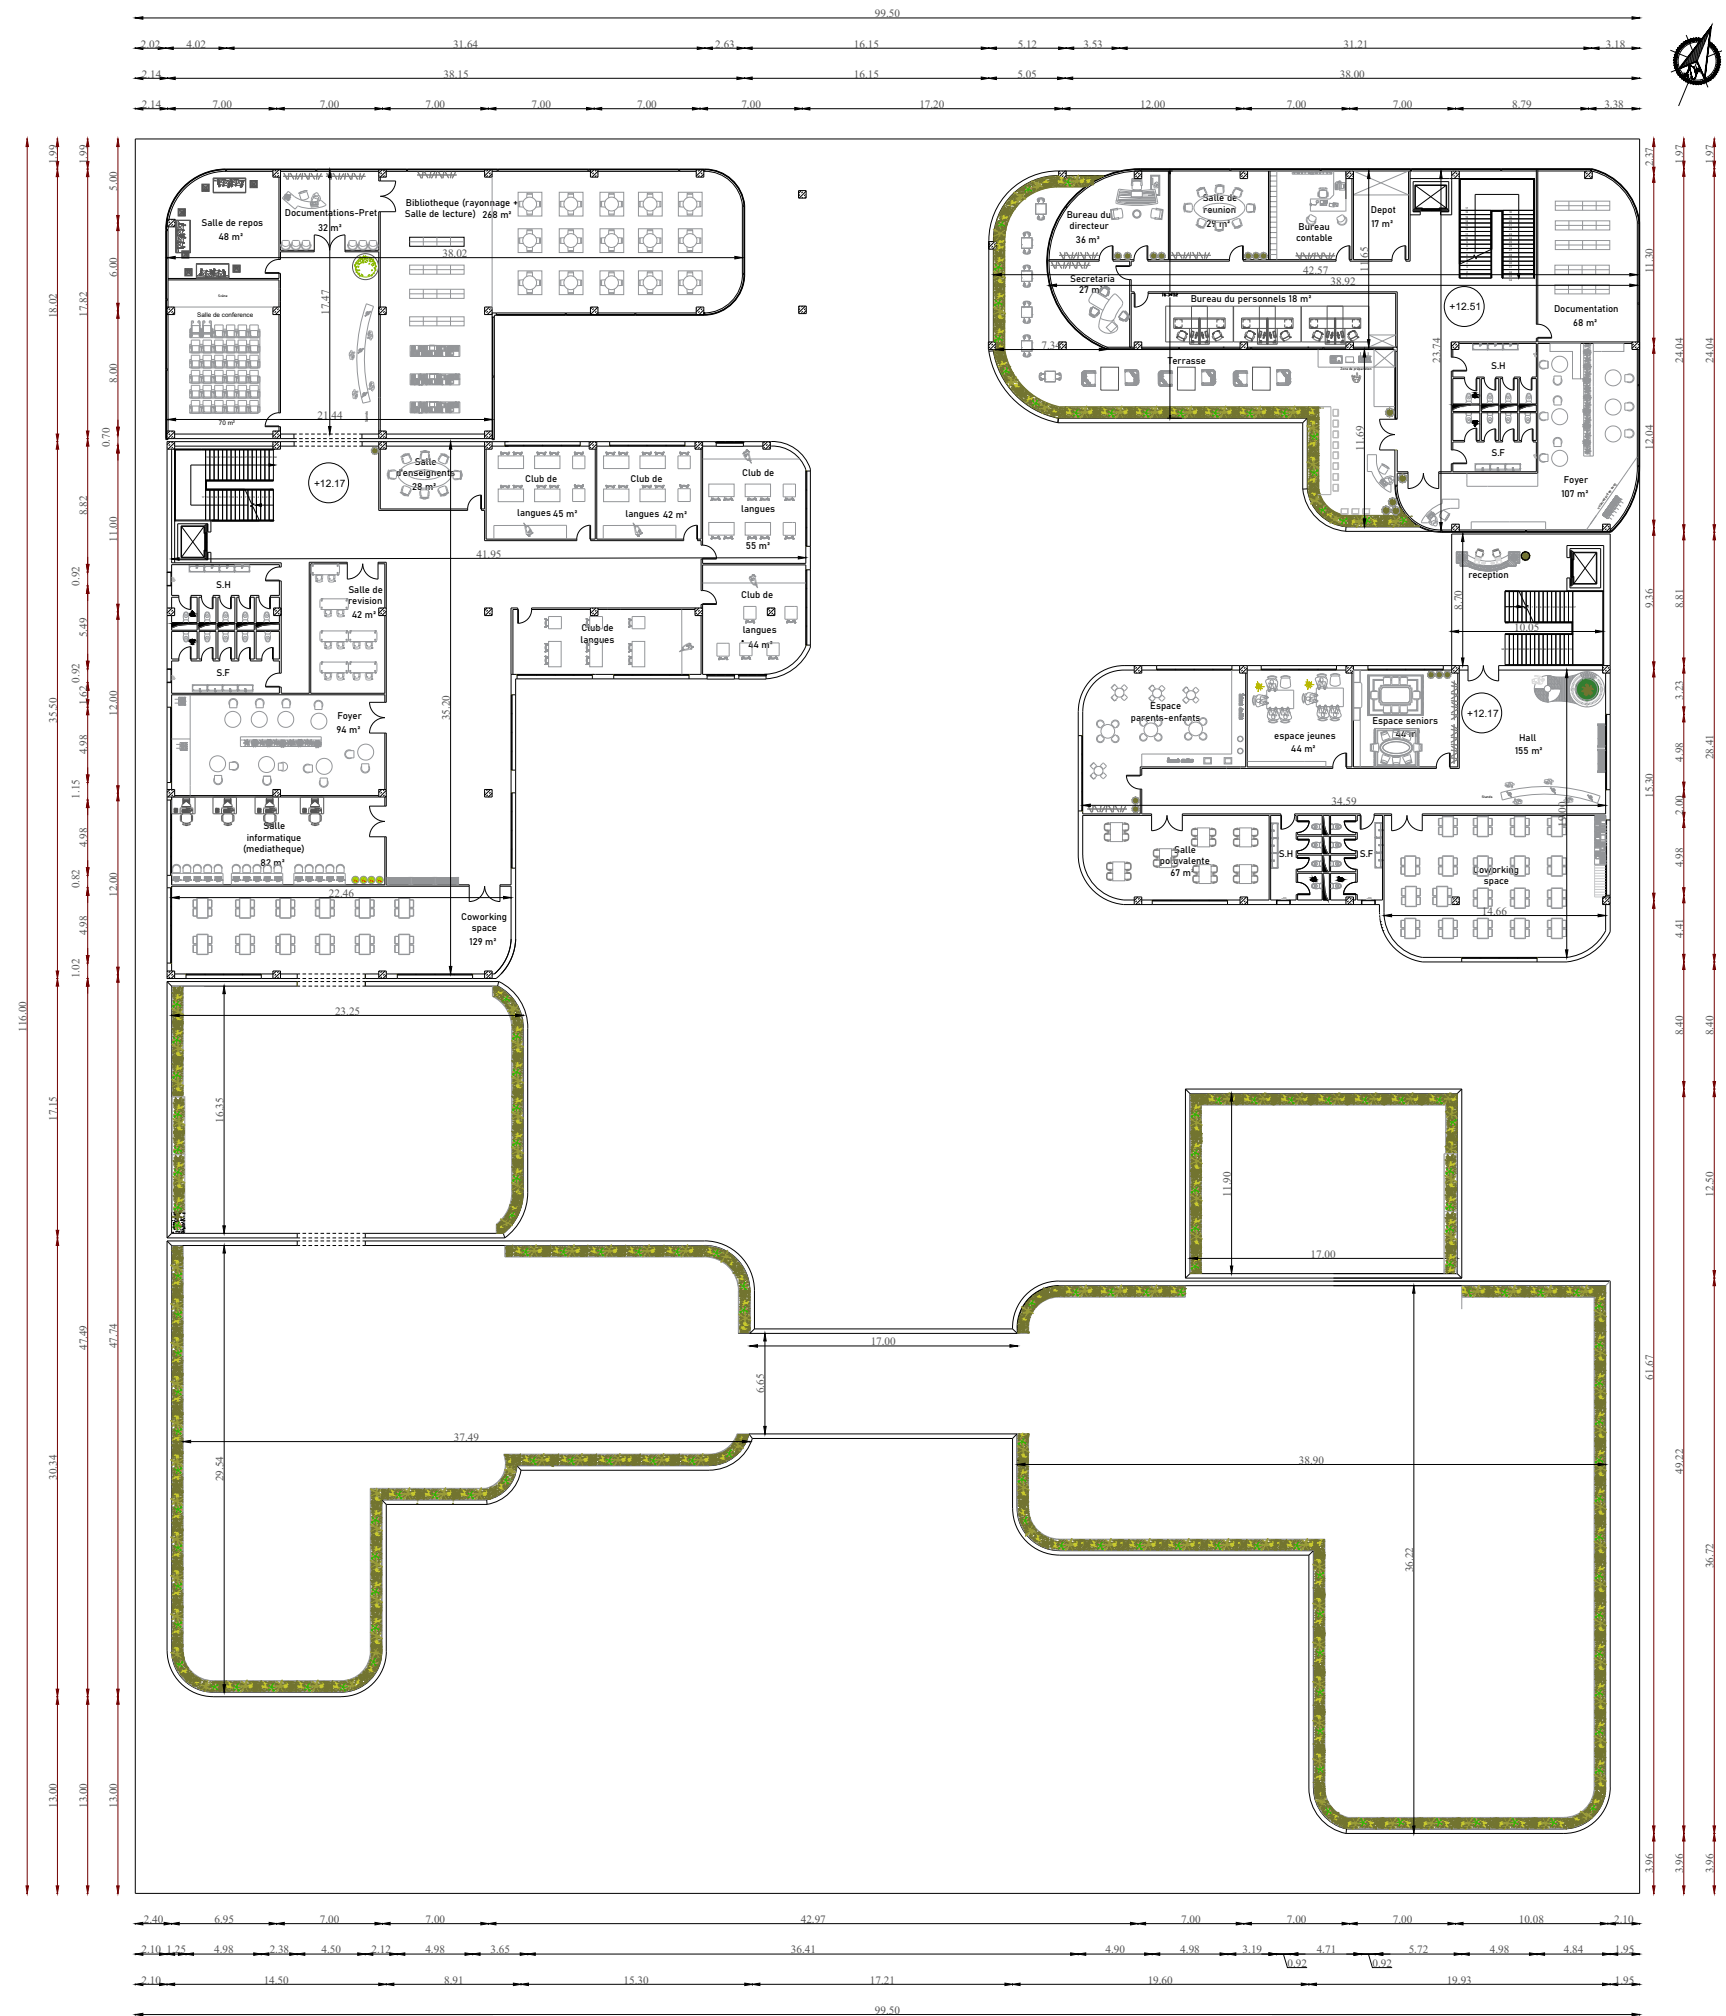


R+2
1:500

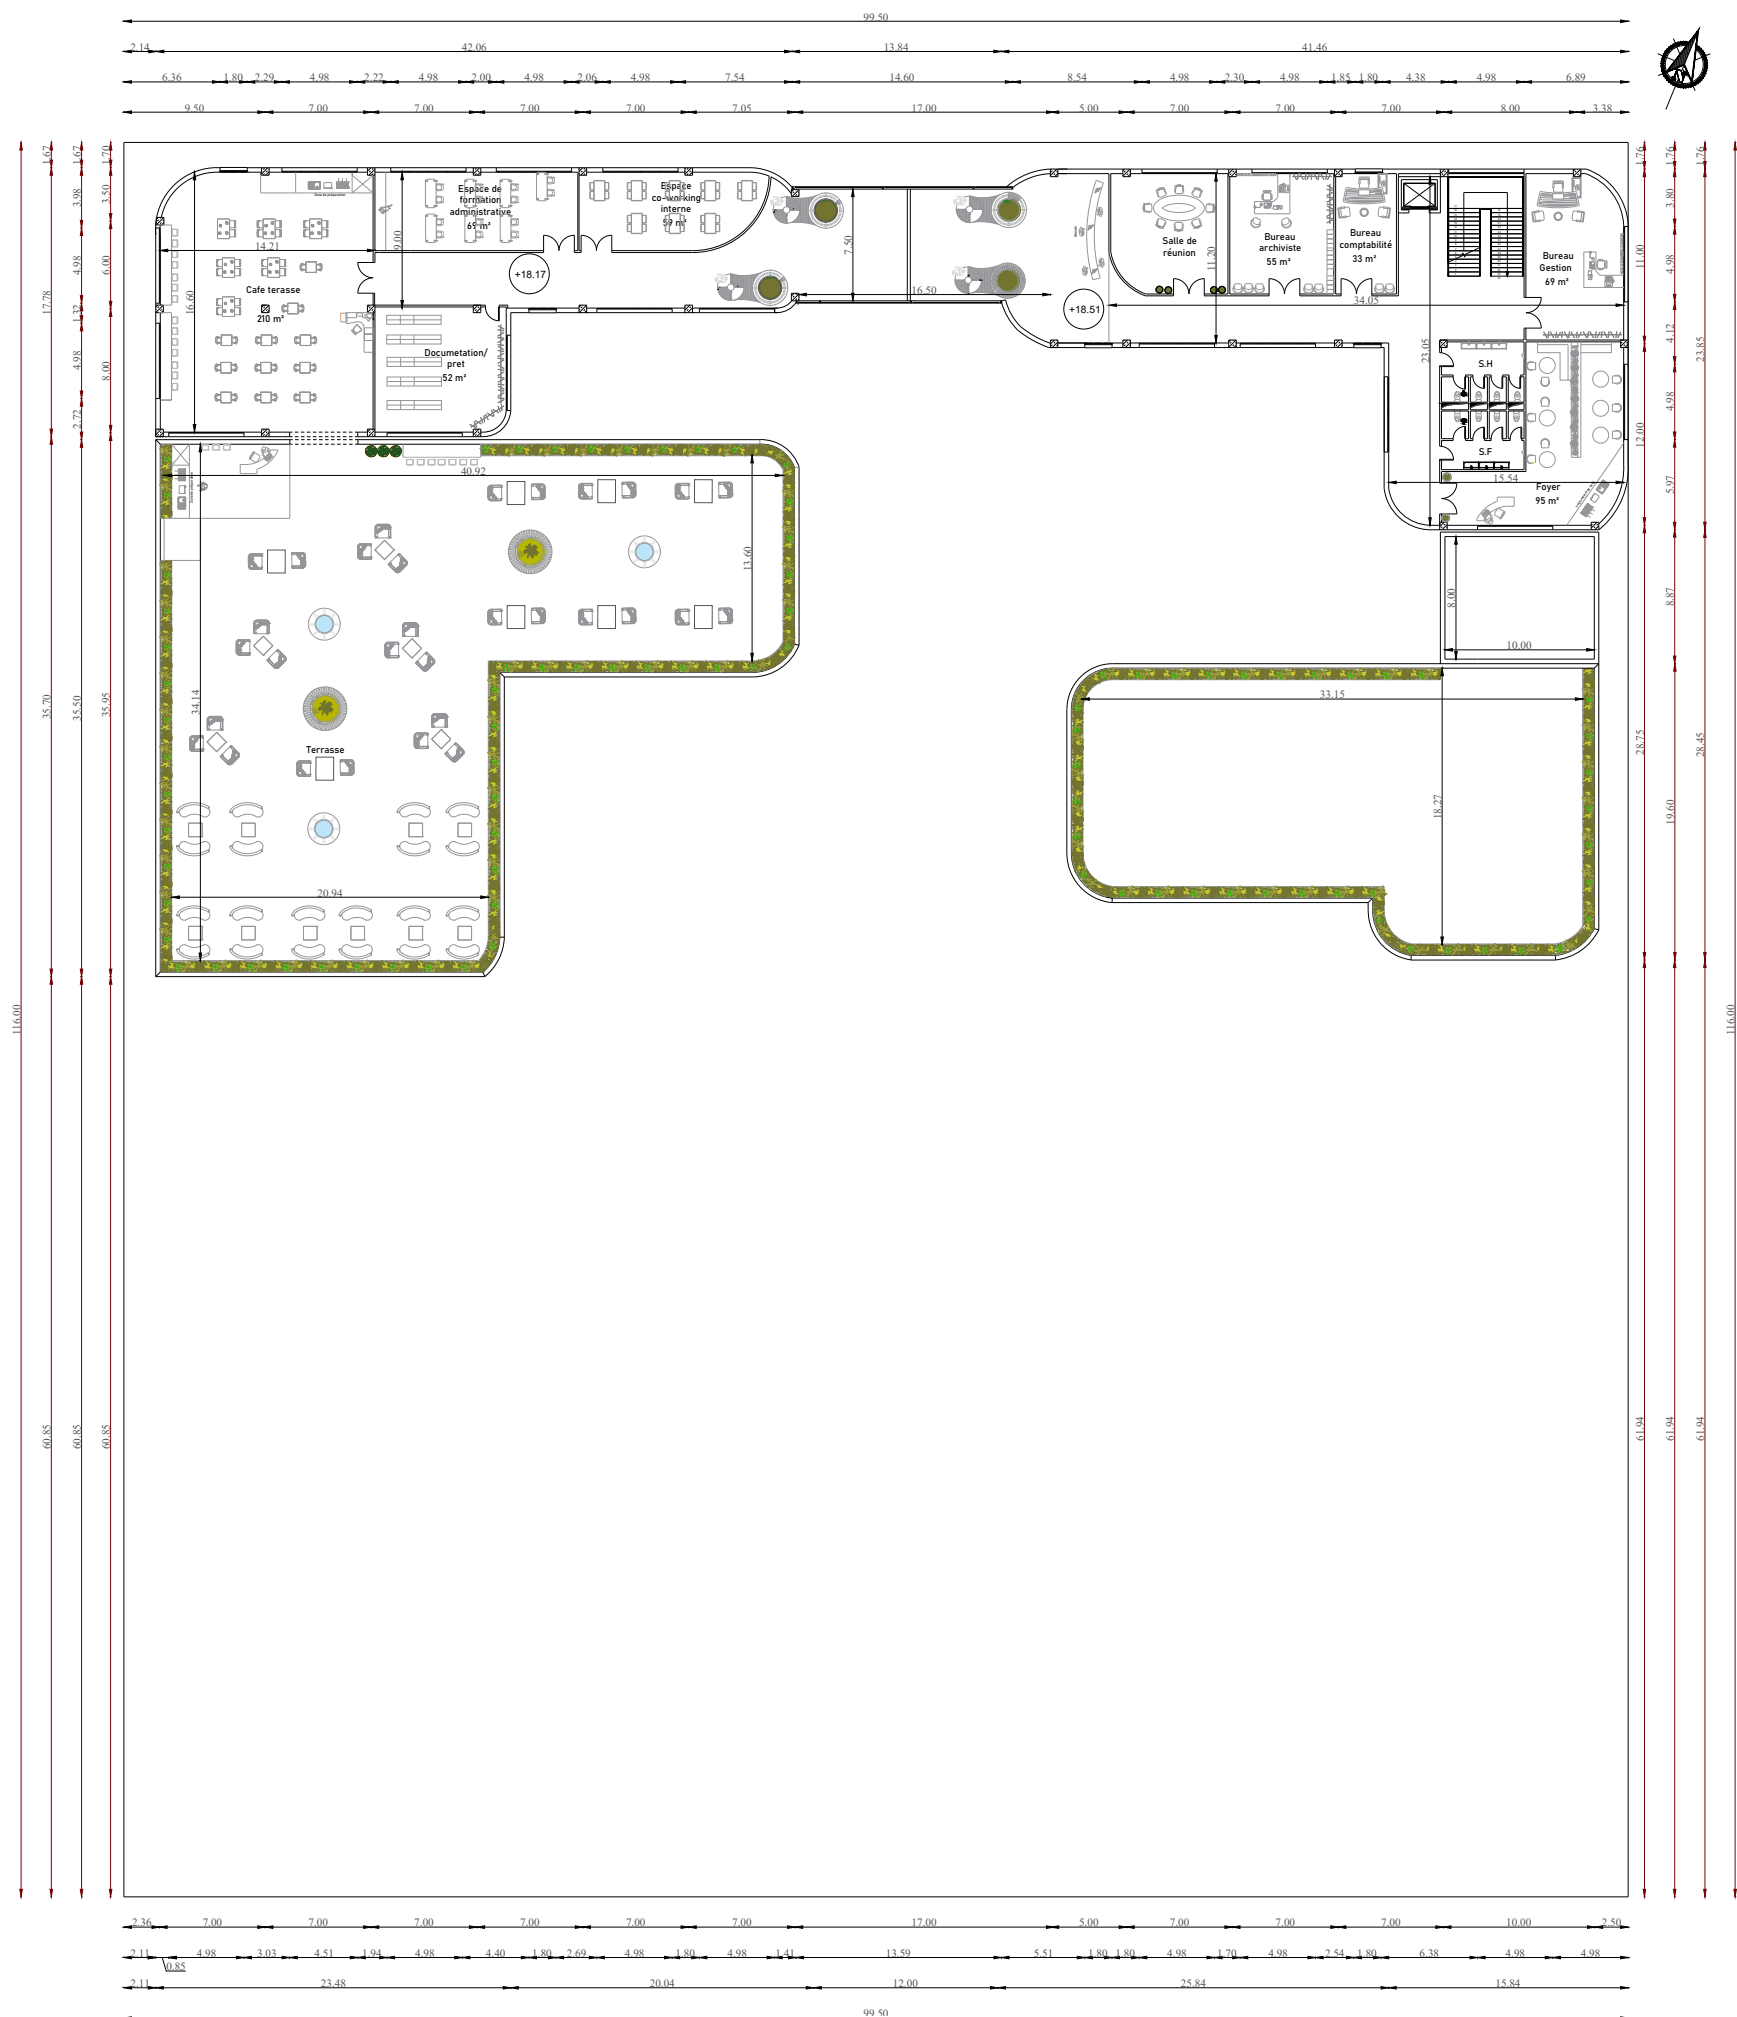


R+3
1:500

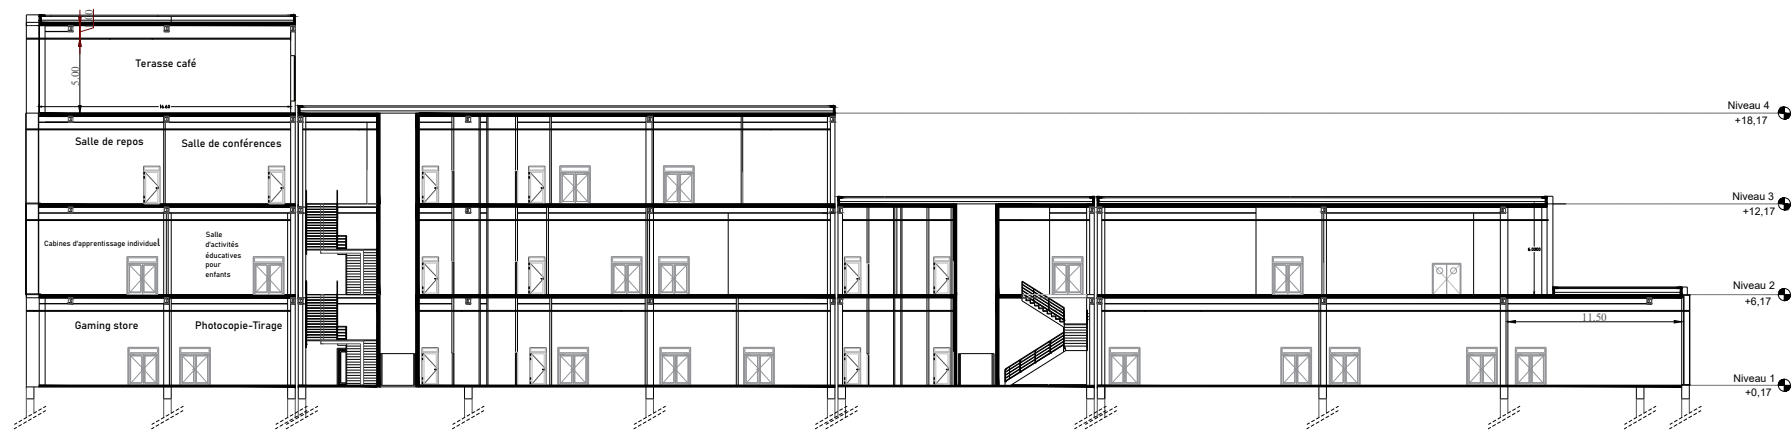

COUPE A-A
1:500

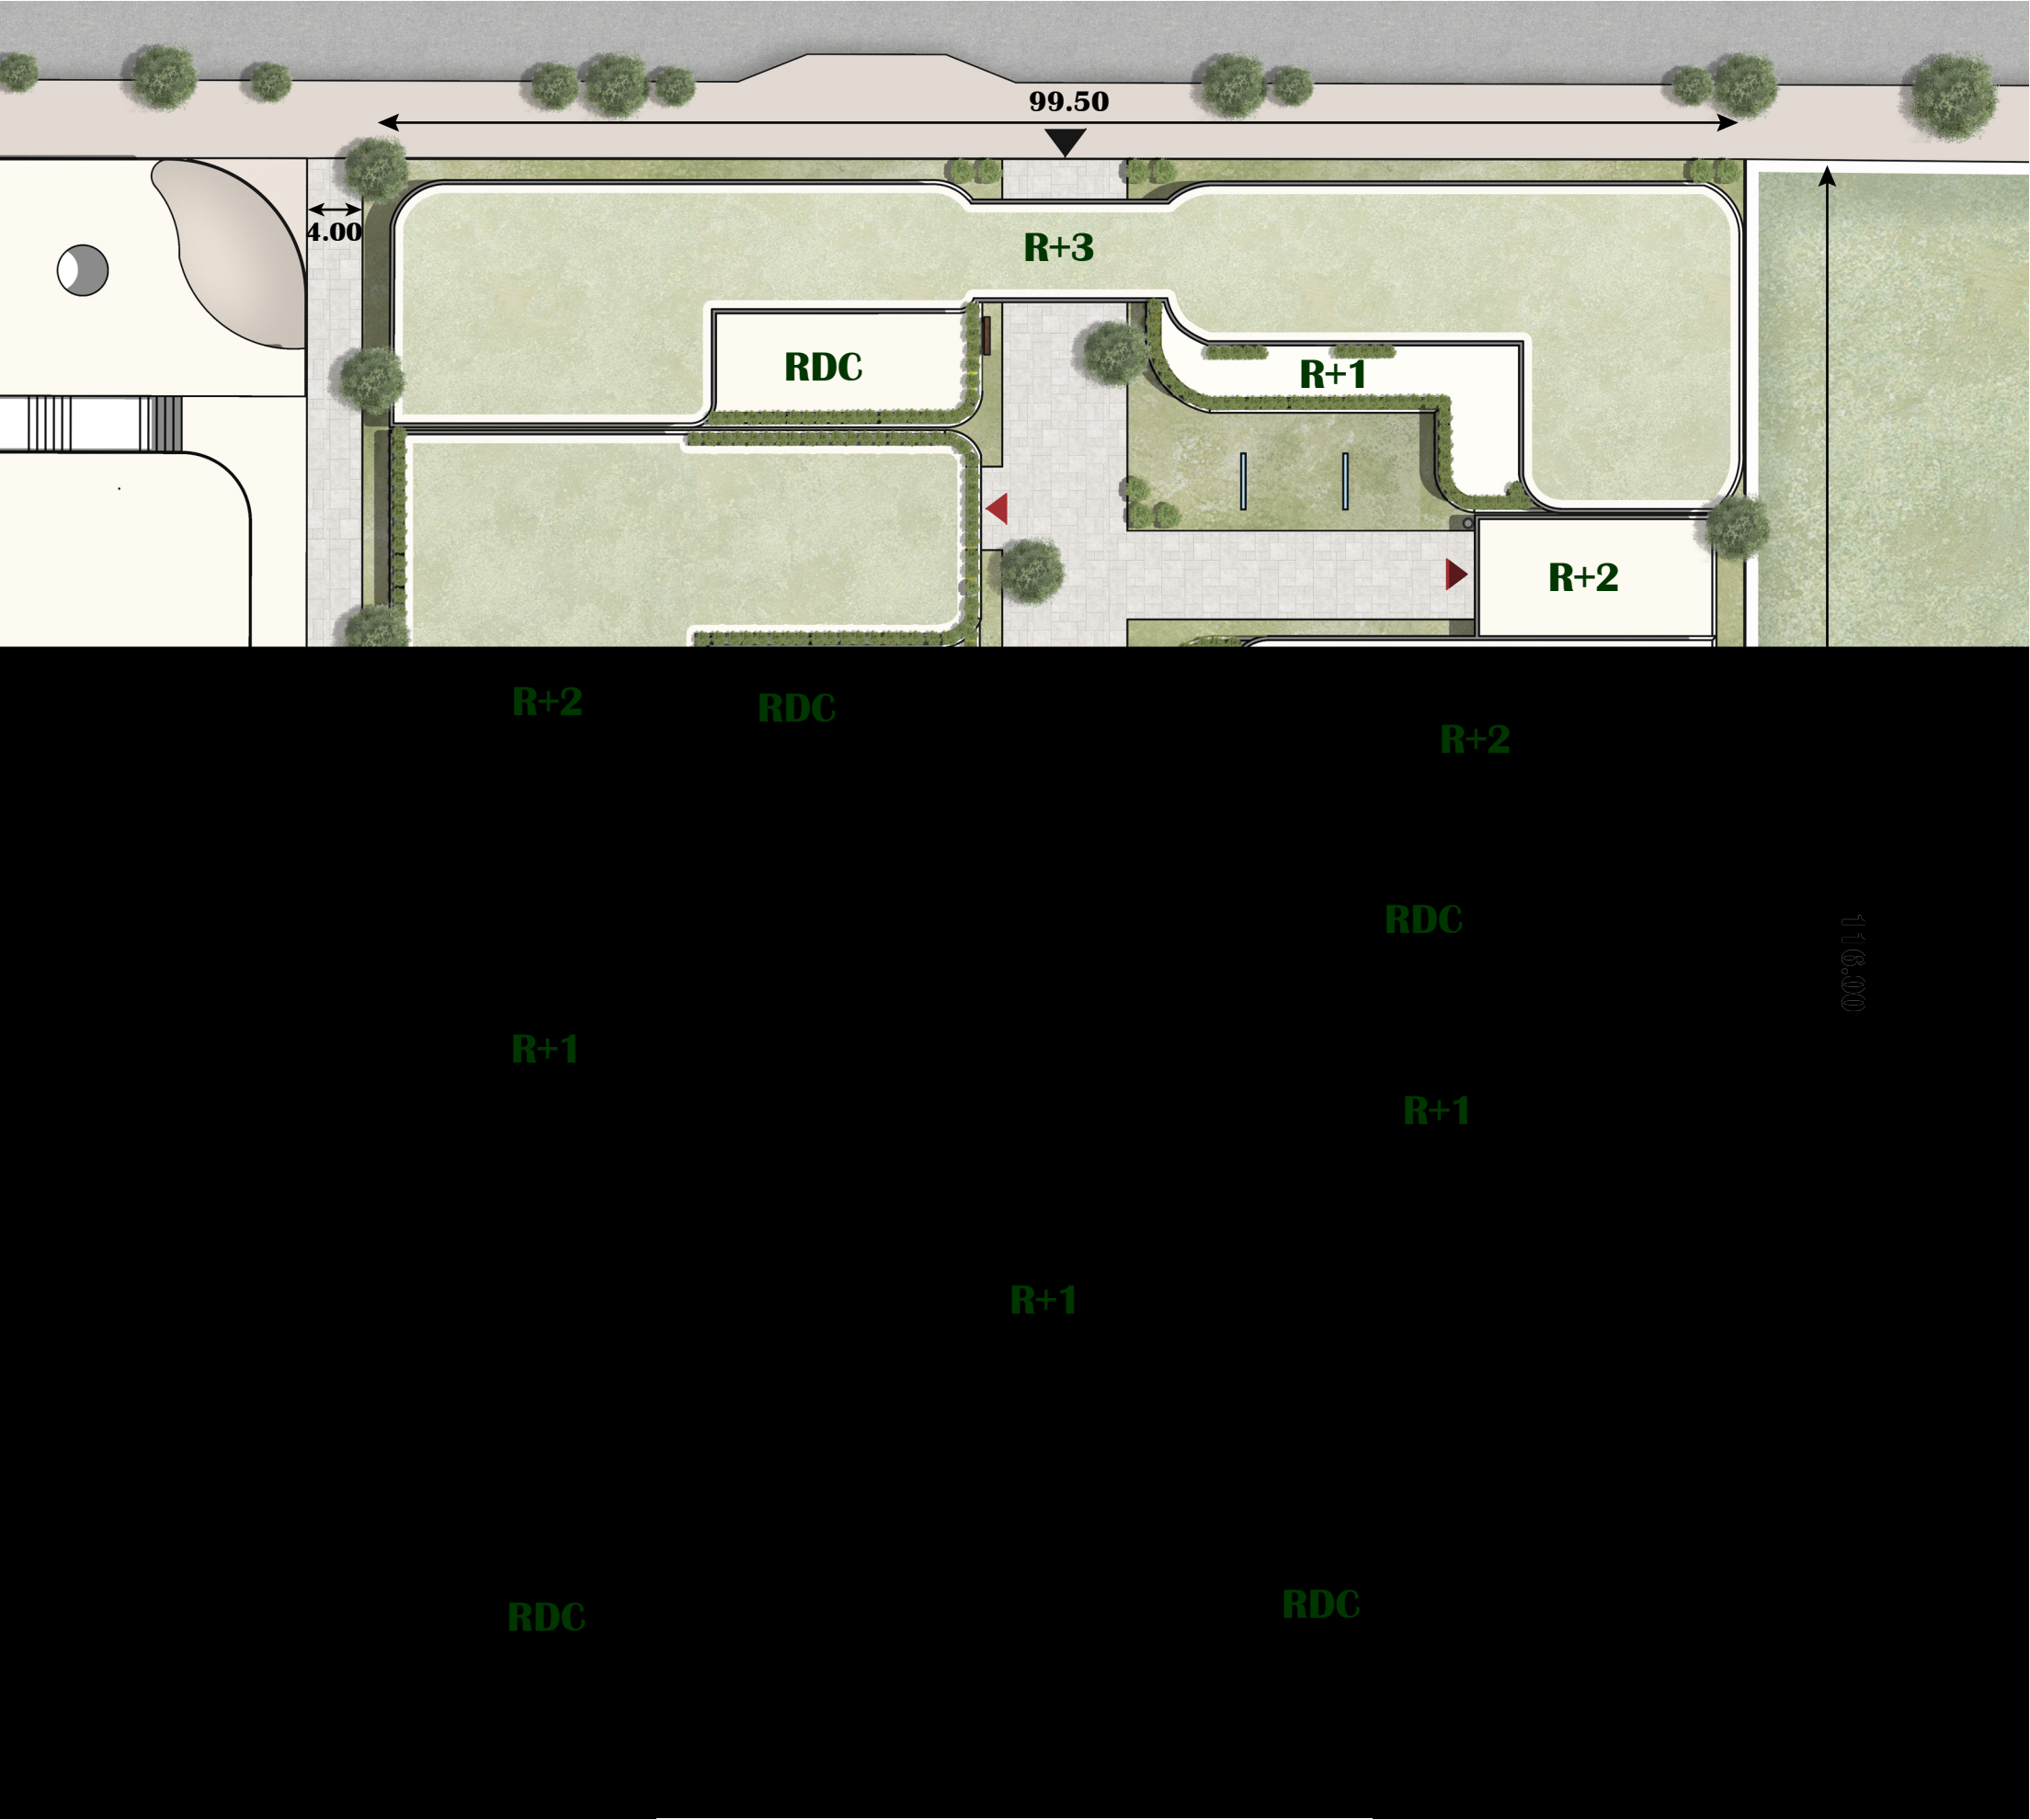

PLAN DE MASSE
1:500

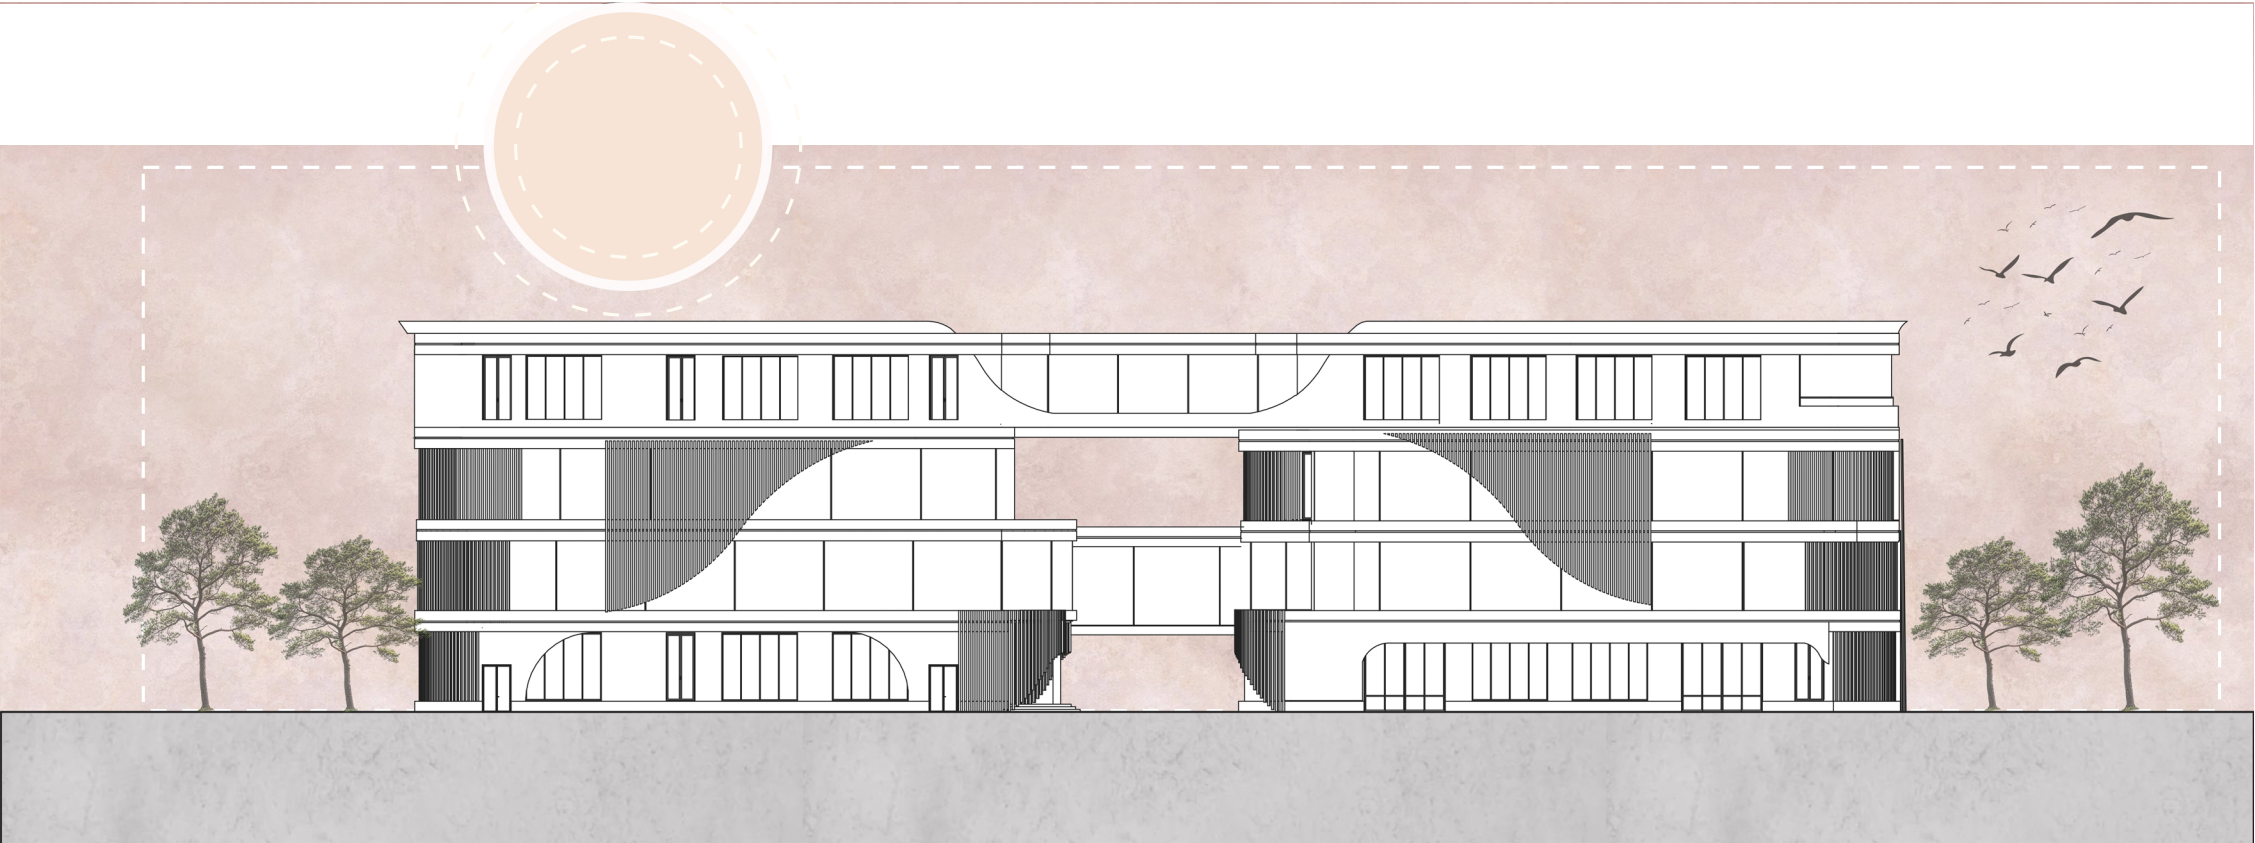

FACADE NORD
1:500



FACADE NORD-EST
1:500

Rendus 3d:

